DRAFT
ALL AREAS AND DIMENSIONS ARE SUBJECT TO FINAL SURVEY AND WAPC APPROVAL

UNLODGED VERSION

PRELIMINARY ONLY
UNLODGED VERSION
SUBJECT TO
LANDGATE AUDIT

This version is
- Current as at 8/11/2023
- Subject to change without notice
- Not intended for design use, a LANDGATE APPROVED copy should be obtained for such purposes.

LIMITED IN DEPTH TO 60.96 METRES

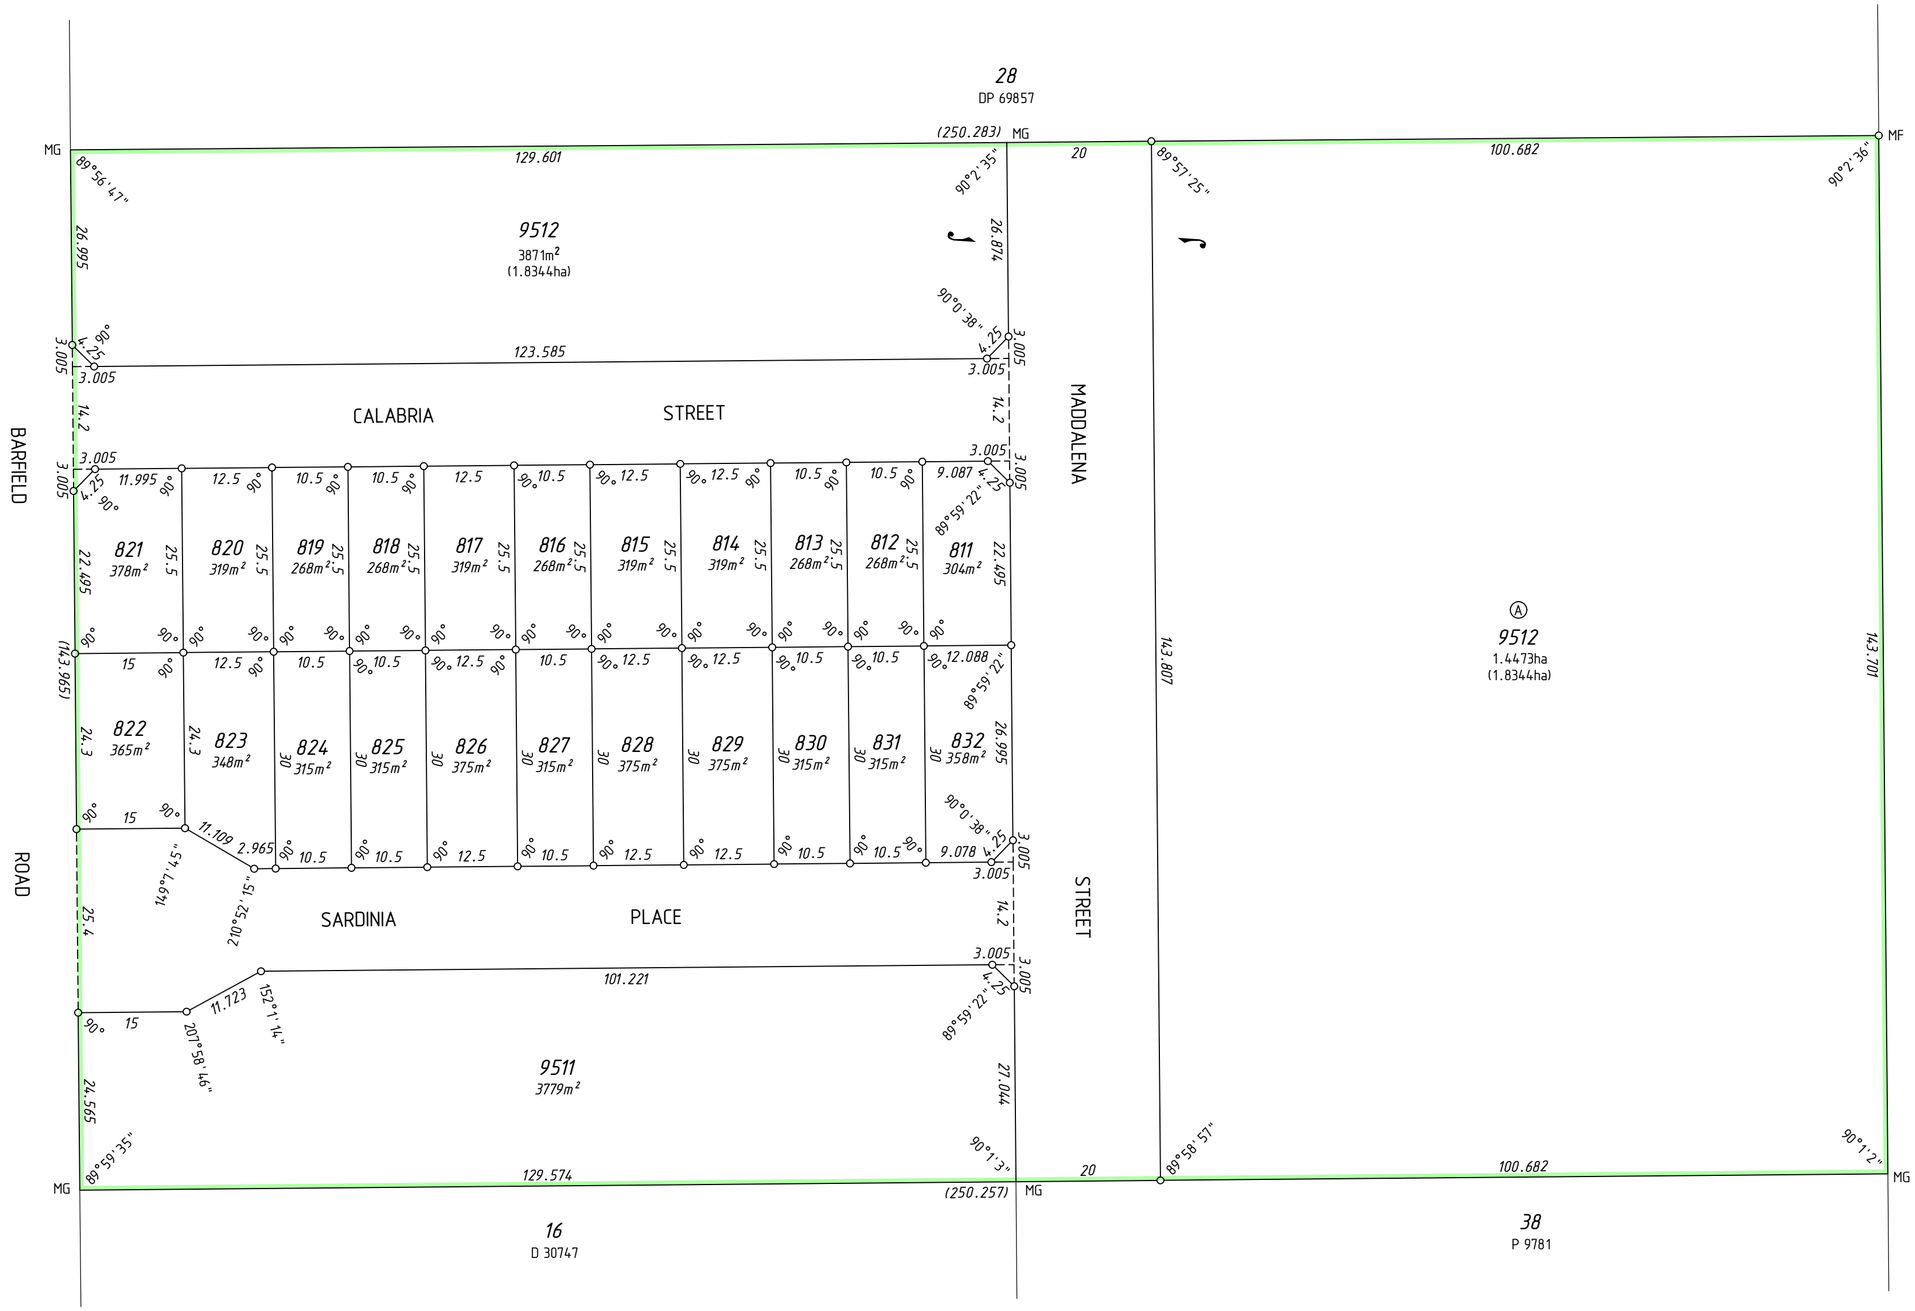

SCALE 1 : 600 @ A2
10 0 50
ALL DISTANCES ARE IN METRES

UNLODGED VERSION

UNLODGED VERSION

GOVERNMENT OF WESTERN AUSTRALIA
Landgate
MNG

MC MULLEN NOLAN GROUP
PO Box 3526, Success W.A. 6964
Tel: (08) 6436 1599
Fax: (08) 6436 1500
Email: info@mngsurvey.com.au

MNG Ref : 96326dp-160c - Stage 10 - DP427256.CSD

ADDITIONAL SHEETS	SHEET	SHEETS	VERSION NUMBER	DEPOSITED PLAN
SURVEY SHEET	2 OF	2	1	427256